DO NOT SCALE PRINT

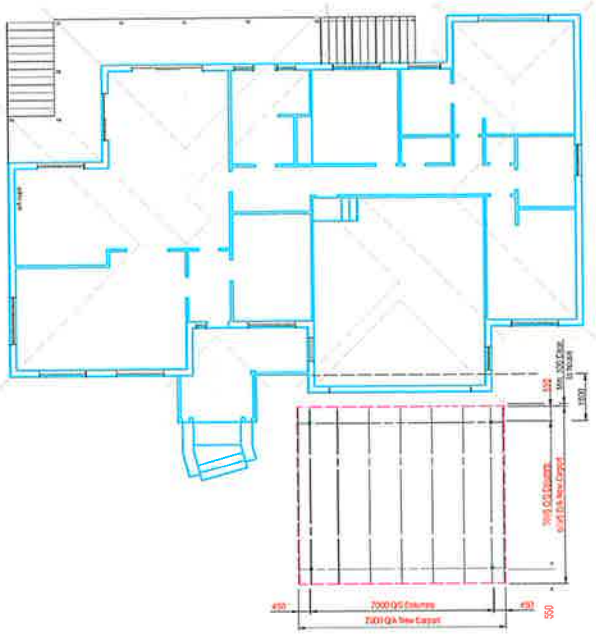

PLAN VIEW
SCALE 1:100

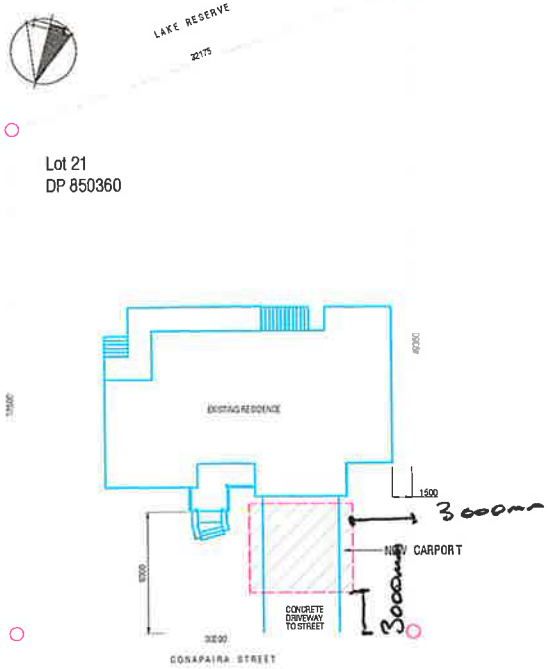

Lot 21
DP 850360

SITE PLAN
SCALE 1:200

Show distances to boundary as marked.

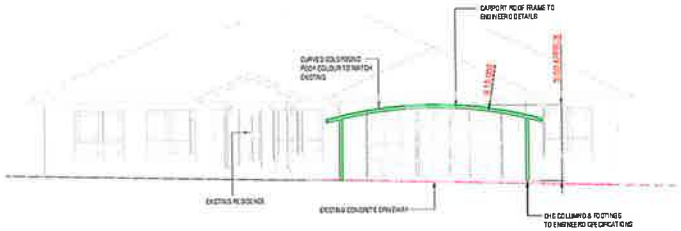

NORTH ELEVATION

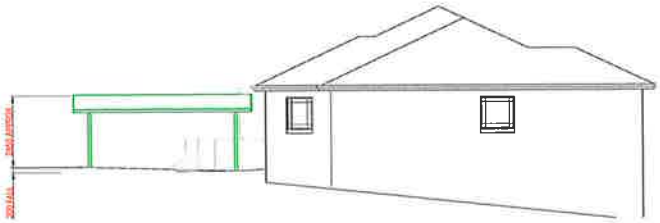

WESTERN ELEVATION

ISSUE	DATE	DESCRIPTION	BY:	APPROVED	ISSUE	DATE	DESCRIPTION	BY:	APPROVED
A	10/6/2024	FOR REVIEW	BMW						

Idraw Design Services
38 Almond Rd,
Leeton, 2705
Email: idrawdesignservices@gmail.com
Mobile: (0494 944 424)

DRAWN: BMW | DATE: 20/2/2024

CLIENT: WAYNE & PATTI BARTHOLOMEW
LAKE CARGELLIGO

TITLE: PROPOSED CARPORT
6 CONAPAIRA STREET
LAKE CARGELLIGO, 2672, NSW

SCALE: 1:100 | ENGINEERS APPROVAL: | JOB No: | SHEET No. 1

ISSUE No. A
DRAWING No. 2024-250